PRELIMINARY · GENERATED FROM THE 3D MODEL

BHU ONE 10 x 16 *Floor Plans*

FOOTPRINT 16′-0″ × 10′-0″ · INTERIOR 15′-0″ × 9′-0″ · 135.0 SQ FT

A1 Shell Plan

EXTERIOR WALLS AND OPENINGS ONLY, DIMENSIONED

OPENINGS

D1 **ENTRY DOOR**
ROUGH OPENING 3'-2" x 6'-10 1/2"
36" x 80" PREHUNG · SOUTH WALL

W1 **WINDOW**
5'-0" x 5'-0" · SOUTH WALL
SILL 1'-10 1/2" · HEAD 6'-10 1/2"

W2 **WINDOW**
2'-0" x 3'-0" · WEST WALL
SILL 3'-10 1/2" · HEAD 6'-10 1/2"

W3 **WINDOW**
2'-0" x 3'-0" · EAST WALL
SILL 3'-10 1/2" · HEAD 6'-10 1/2"

SHELL

EXTERIOR
16'-0" x 10'-0"

INTERIOR CLEAR
15'-0" x 9'-0"

FLOOR AREA
135.0 SQ FT · 12.5 m²

FOOTPRINT
160.0 SQ FT · 14.9 m²

EXTERIOR WALLS
0'-6" THICK



SCALE 3/4" = 1'-0"
0' 1' 2' 3' 4'

BHU ONE — 10 x 16 CABIN
SHELL PLAN · EXTERIOR WALLS AND OPENINGS ONLY
THE 10 x 16 · NO BATHROOM, NO KITCHEN, NO PARTITIONS · INTERIOR CLEAR DIMENSIONS

SCALE 3/4" = 1'-0"
REV 01 · 10.10.2026
DIMENSIONS IN FEET AND INCHES

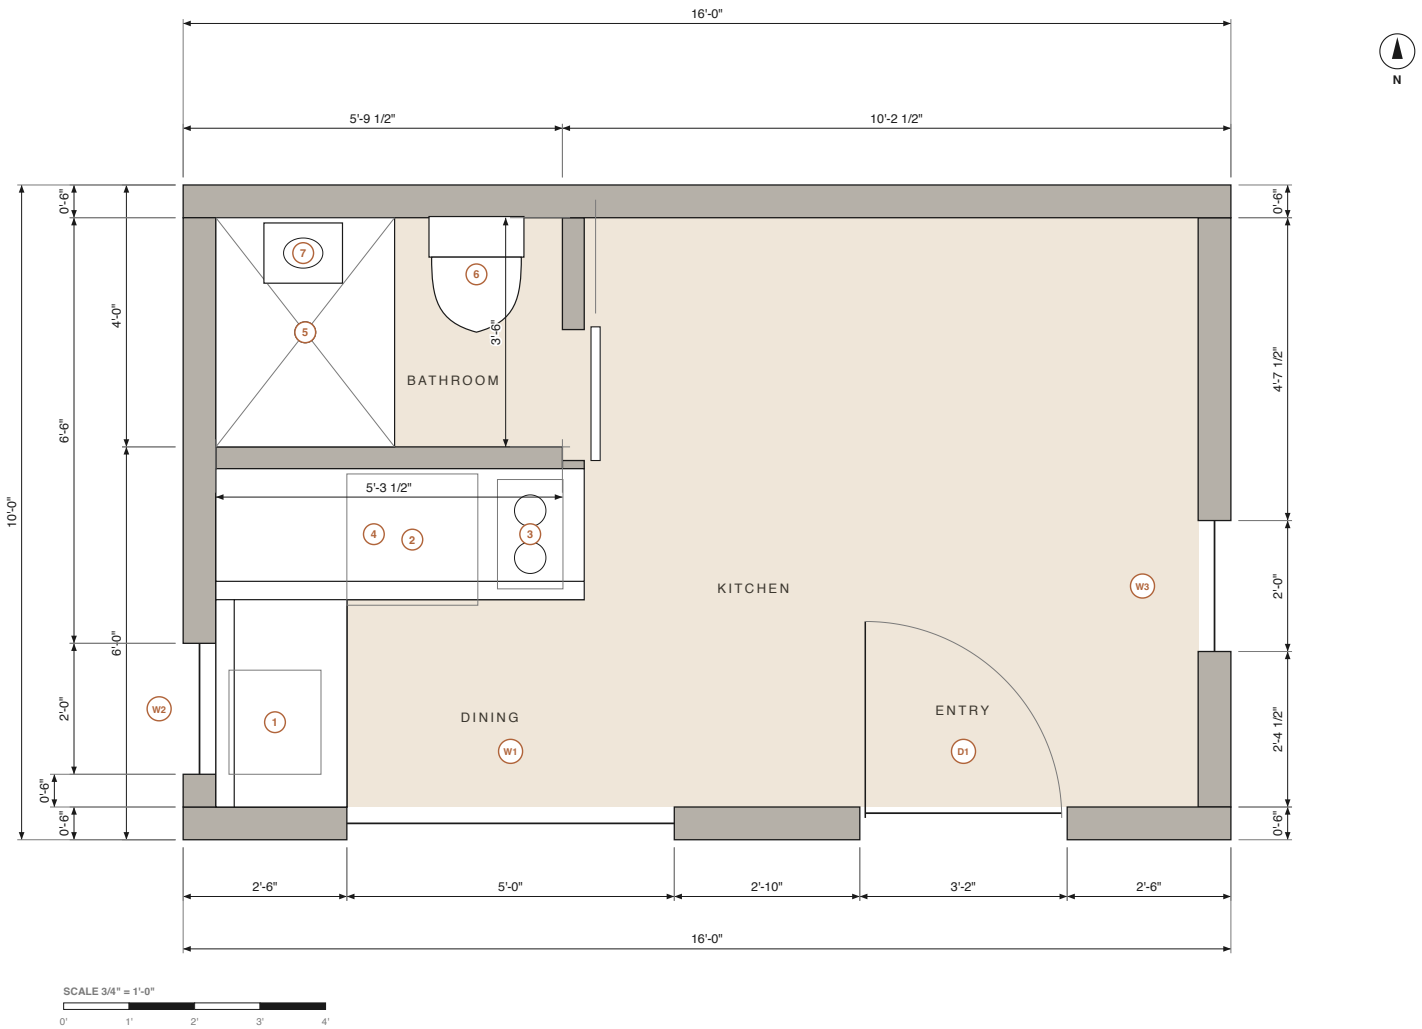

FURNITURE & FIXTURES

1. **SINK**
2. **FRIDGE**
3. **COOKTOP**
4. **KITCHEN COUNTER (L)**
   5'-7 1/2" x 5'-2" · 2'-0" DEEP
5. **SHOWER**
   2'-9" x 3'-6"
6. **WC**
   1'-5 1/2" x 1'-9"
7. **VANITY**
   1'-2 1/2" x 0'-11"

OPENINGS

- **D1 ENTRY DOOR**
  ROUGH OPENING 3'-2" x 6'-10 1/2"
  36" x 80" PREHUNG · SOUTH WALL
- **W1 WINDOW**
  5'-0" x 5'-0" · SOUTH WALL
  SILL 1'-10 1/2" · HEAD 6'-10 1/2"
- **W2 WINDOW**
  2'-0" x 3'-0" · WEST WALL
  SILL 3'-10 1/2" · HEAD 6'-10 1/2"
- **W3 WINDOW**
  2'-0" x 3'-0" · EAST WALL
  SILL 3'-10 1/2" · HEAD 6'-10 1/2"

AREAS

EXTERIOR
16'-0" x 10'-0"

INTERIOR CLEAR
15'-0" x 9'-0"

FLOOR AREA
135.0 SQ FT · 12.5 m²

BATHROOM · CLEAR
5'-3 1/2" x 3'-6" · 18.5 SQ FT

BHU ONE — 10 x 16 CABIN

DIMENSIONED FLOOR PLAN · BATHROOM AND KITCHEN

THE 10 x 16 · MINIMAL BATHROOM · FIXED FIXTURES ONLY, LOOSE FURNITURE OMITTED

SCALE 3/4" = 1'-0"

REV 02 · 12.10.2026

DIMENSIONS IN FEET AND INCHES

Made from the forest.

Made to last.

Bhū · BHU ONE 10 x 16 · floor plans, October 2026.

Preliminary — drawings generated from the parametric model; not for construction.