PRELIMINARY · GENERATED FROM THE 3D MODEL

BHU ONE 540 *Floor Plans*

TWO UNITS OF 20′-0″ × 13′-6″ · 237.5 SQ FT INSIDE EACH · GLAZED LINK 10′-0″ × 4′-0″

A1 Shell Plan

EXTERIOR WALLS AND OPENINGS ONLY, DIMENSIONED

OPENINGS

- D1 **ENTRY DOOR · UNIT A** — ROUGH OPENING 3′-2″ x 6′-10 1/2″ · 36″ x 80″ PREHUNG · NORTH WALL
- W1 **WINDOW · UNIT A** — 5′-0″ x 5′-0″ · NORTH WALL · SILL 1′-10 1/2″ · HEAD 6′-10 1/2″
- W2 **WINDOW · UNIT A** — 3′-4″ x 4′-0″ · WEST WALL · SILL 2′-10 1/2″ · HEAD 6′-10 1/2″
- W3 **WINDOW · UNIT A** — 3′-4″ x 4′-0″ · EAST WALL · SILL 2′-10 1/2″ · HEAD 6′-10 1/2″
- W4 **WINDOW · UNIT A** — 1′-3 1/2″ x 6′-0″ · SOUTH WALL · SILL 0′-10 1/2″ · HEAD 6′-10 1/2″
- W5 **WINDOW · UNIT B** — 3′-4″ x 4′-0″ · WEST WALL · SILL 2′-10 1/2″ · HEAD 6′-10 1/2″
- W6 **WINDOW · UNIT B** — 3′-4″ x 4′-0″ · EAST WALL · SILL 2′-10 1/2″ · HEAD 6′-10 1/2″
- W7 **WINDOW · UNIT B** — 1′-3 1/2″ x 6′-0″ · SOUTH WALL · SILL 0′-10 1/2″ · HEAD 6′-10 1/2″
- L1 **OPENING TO THE LINK · UNIT A** — ROUGH OPENING 3′-5 3/4″ x 6′-10 1/2″ · SOUTH WALL
- L2 **OPENING TO THE LINK · UNIT B** — ROUGH OPENING 3′-5 3/4″ x 6′-10 1/2″ · NORTH WALL
- G1 **GLAZED WALL · LINK** — 4 FIXED PANES, 2′-2 3/4″ x 6′-7″ EACH · WEST SIDE OF THE LINK

SHELL

UNIT A · EXTERIOR
20′-0″ x 13′-6″

UNIT A · INTERIOR CLEAR
19′-0″ x 12′-6″

UNIT B · EXTERIOR
20′-0″ x 13′-6″

UNIT B · INTERIOR CLEAR
19′-0″ x 12′-6″

FLOOR AREA · EACH UNIT
237.5 SQ FT · 22.1 m²

GLAZED LINK
10′-0″ x 4′-0″ · 40.0 SQ FT

EXTERIOR WALLS
0′-6″ THICK

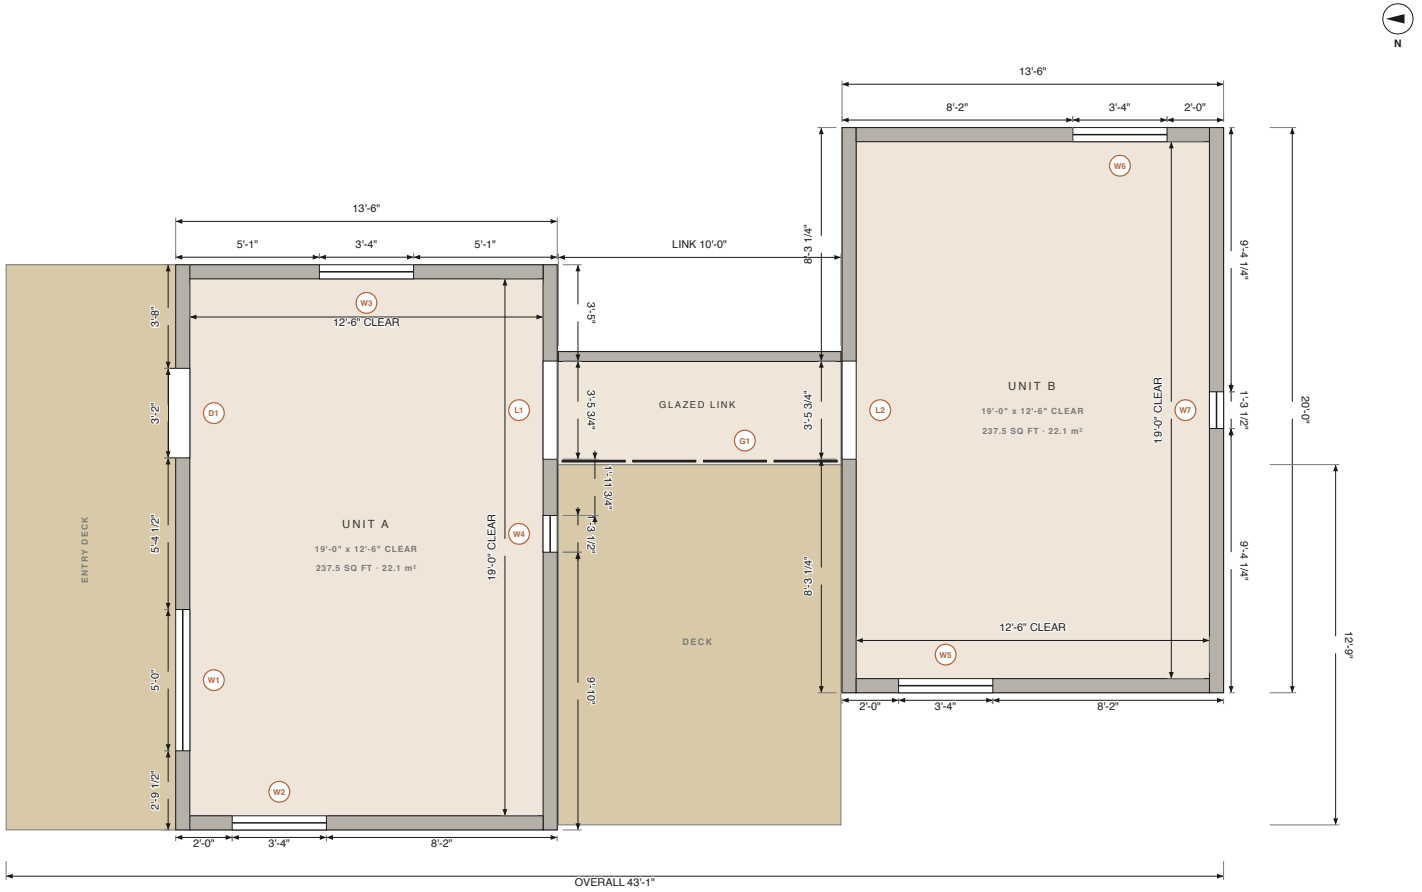

BHU ONE — TWO-UNIT SCHEME

SHELL PLAN · TWO UNITS AND GLAZED LINK

EXTERIOR WALLS AND OPENINGS ONLY — NO BATHROOM, NO KITCHEN, NO PARTITIONS · INTERIOR CLEAR DIMENSIONS

SCALE 3/8" = 1'-0"

REV 01 · 10.10.2026

DIMENSIONS IN FEET AND INCHES

FURNITURE & FIXTURES

1. KITCHEN COUNTER — 12'-6" x 2'-0"
2. FRIDGE
3. OVEN
4. COOKTOP
5. SINK
6. DISHWASHER
7. WASHER
8. PANTRY
9. SHOWER — 3'-0" x 3'-0"
10. VANITY — 1'-6" x 1'-2"
11. WC

OPENINGS

D1 ENTRY DOOR · UNIT A
ROUGH OPENING 3'-2" x 6'-10 1/2"
36" x 80" PREHUNG · NORTH WALL

W1 WINDOW · UNIT A
5'-0" x 5'-0" · NORTH WALL
SILL 1'-10 1/2" · HEAD 6'-10 1/2"

W2 W3 W5 W6 WINDOWS
3'-4" x 4'-0" · GABLE WALLS
SILL 2'-10 1/2" · HEAD 6'-10 1/2"

W4 W7 WINDOWS
1'-3 1/2" x 6'-0" · SOUTH WALLS
SILL 0'-10 1/2" · HEAD 6'-10 1/2"

L1 L2 OPENINGS TO THE LINK
ROUGH OPENING 3'-5 3/4" x 6'-10 1/2"
UNIT A SOUTH · UNIT B NORTH WALL

G1 GLAZED WALL · LINK
4 FIXED PANES, 2'-2 3/4" x 6'-7" EACH
WEST SIDE OF THE LINK

AREAS

UNITS A AND B · INTERIOR CLEAR
19'-0" x 12'-6" · 237.5 SQ FT EACH

BATHROOM · CLEAR
7'-6" x 3'-9" · 28.1 SQ FT

BEDROOMS · CLEAR
7'-8" x 12'-6" · 95.8 SQ FT EACH

HALL · CLEAR
3'-0" x 12'-6" · 37.5 SQ FT

GLAZED LINK
10'-0" x 4'-0" · 40.0 SQ FT

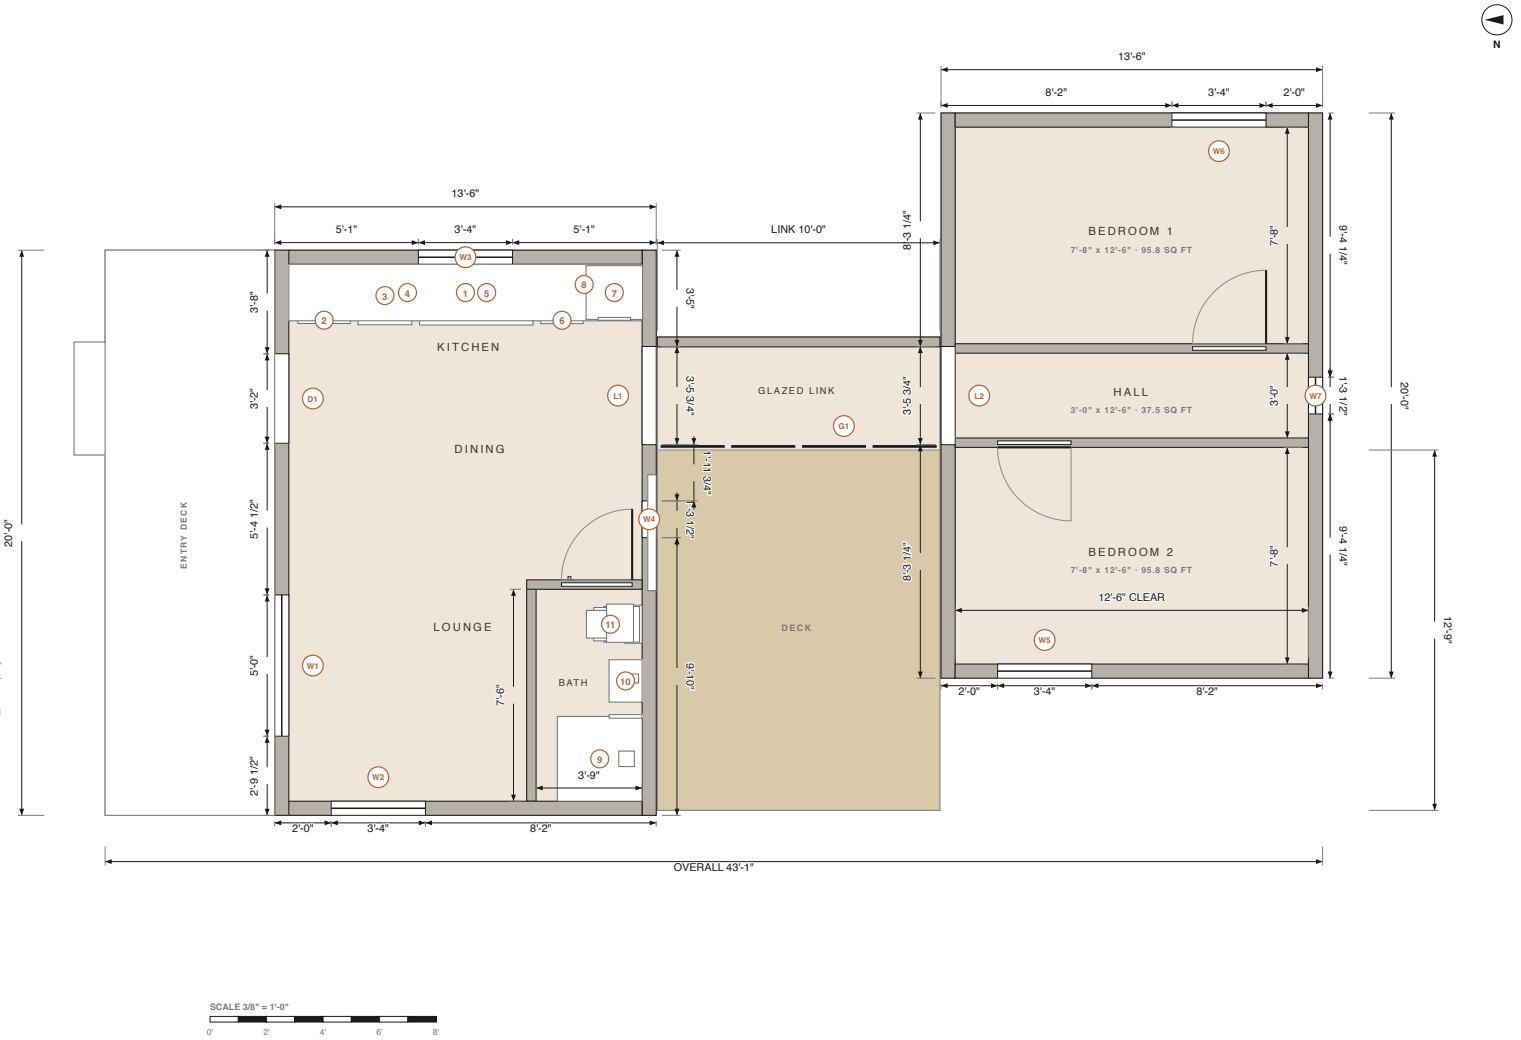

BHU ONE — TWO-UNIT SCHEME

DIMENSIONED FLOOR PLAN · BATHROOM AND KITCHEN · TWO UNITS AND GLAZED LINK

UNIT A LIVING, KITCHEN AND BATHROOM · UNIT B TWO BEDROOMS AND HALL · FIXED FIXTURES, LOOSE FURNITURE OMITTED

SCALE 3/8" = 1'-0"

REV 02 · 12.10.2026

DIMENSIONS IN FEET AND INCHES

Made from the forest.

Made to last.

Bhū · BHU ONE 540 · floor plans, October 2026.

Preliminary — drawings generated from the parametric model; not for construction.